



**THE PORT AUTHORITY
OF NY & NJ**

Peter K. Sweeney
ENGINEERING PROGRAM MANAGER - WORKER TRADE

Mohad Aslam
CHIEF MECHANICAL ENGINEER

No. Date Revision Approved

Engineering Department
Design Division

The World Trade
Center

Electrical/HVAC
Upgrade Program


Title
**TOWER ONE AND TWO
LOW VOLTAGE
SUBSTATIONS
CONSTRUCTION AND
INSTALLATION**
MECHANICAL
**SUBSTATION SS-75W
TOWER TWO
REMOVAL**

This drawing subject to conditions in contract.
All inventions, ideas, designs and methods
herein are reserved to Port Authority and
may not be used without its written consent.

A.B./E.E. E.E. S.W.
Designed by Drawn by Checked by


Date 5/1/95 Scale AS NOTED

Contract Number Drawing Number
WTC-802.071 M-24

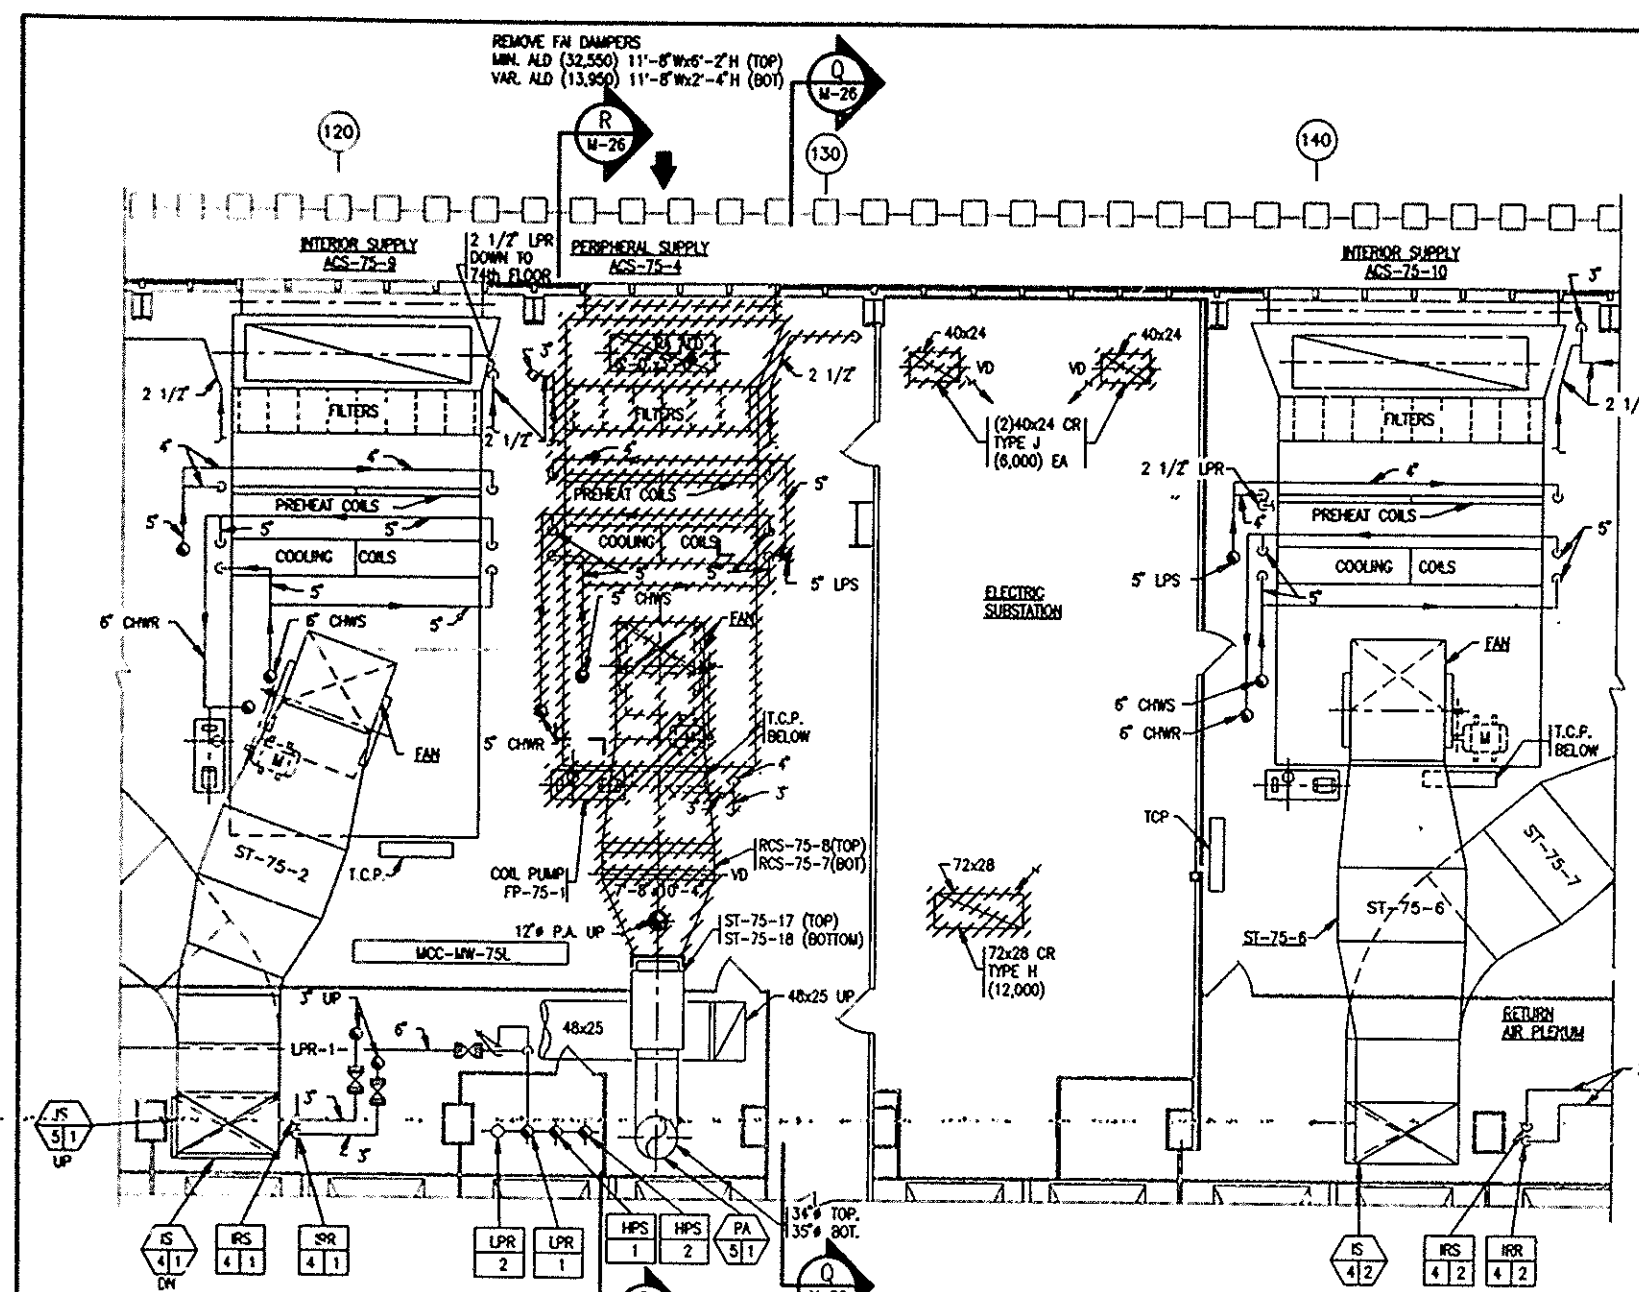


PART PLAN - 75th FLOOR

SCALE IN FEET

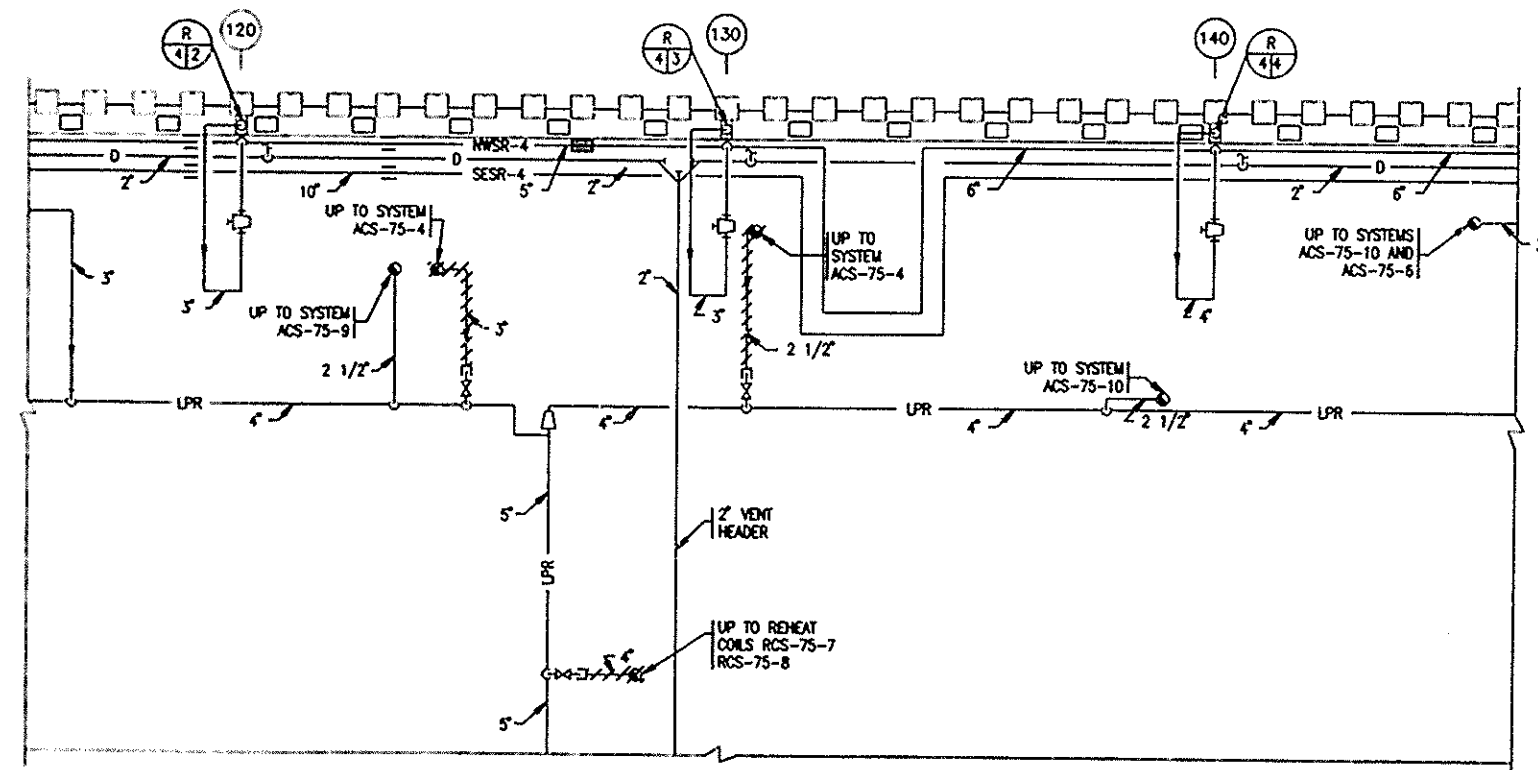


PIPING PART PLAN - 74th FLOOR

SCALE IN FEET

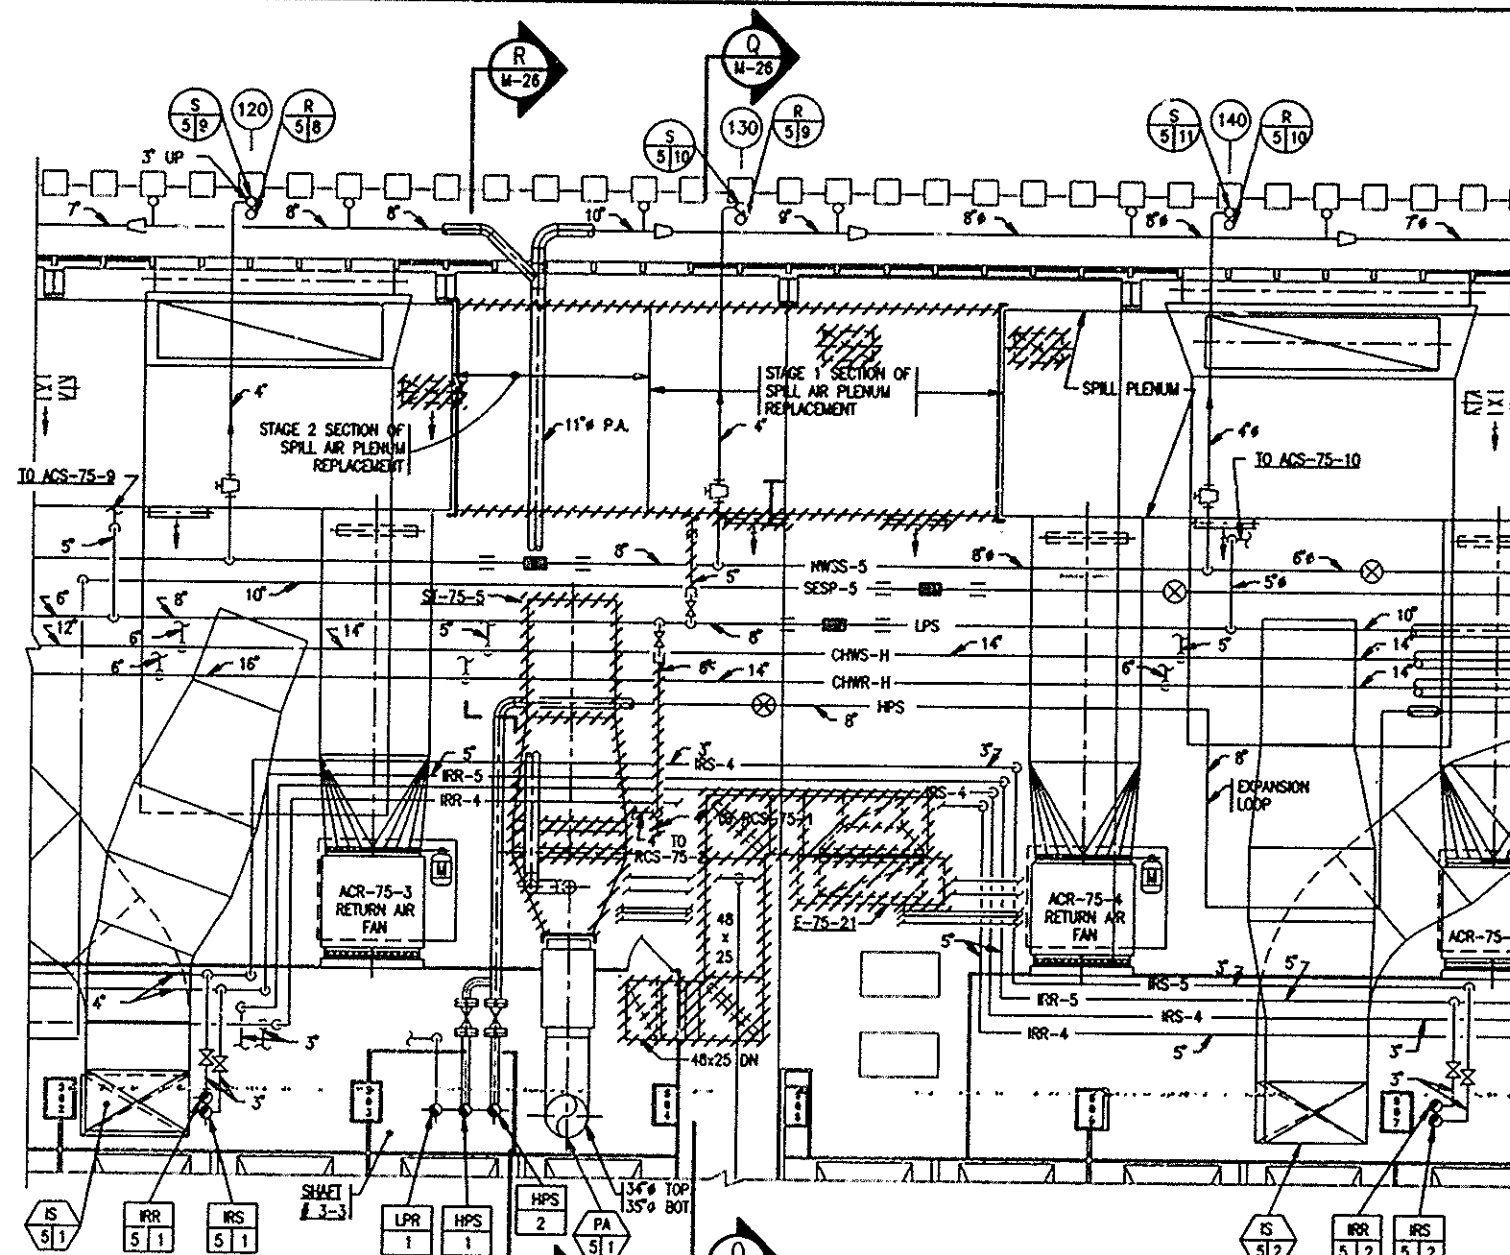

PART PLAN - 76th FLOOR

SCALE IN FEET

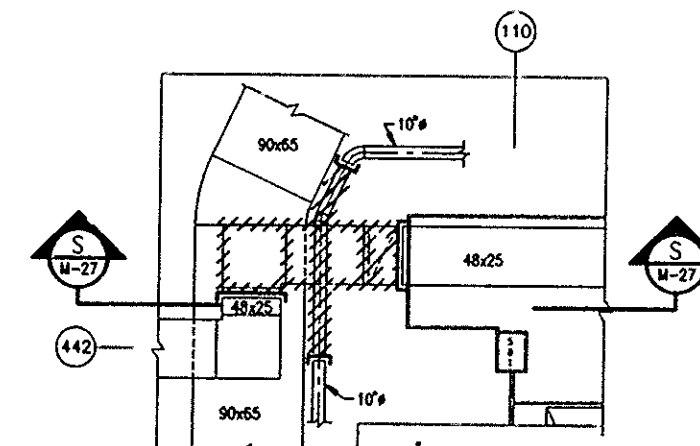

PART PLAN - 75th FLOOR

SCALE IN FEET

I HEREBY CERTIFY THAT THIS IS A TRUE AND CORRECT
COPY OF ONE OF THE CONTRACT DRAWINGS CON-
STITUTING A PART OF CONTRACT NO. WTC-802.071
IN THE FORM IN WHICH SAID DRAWINGS EXISTED AT
THE TIME THE SAID CONTRACT WAS EXECUTED BY
THE PARTIES.

DATE 6/21/95 *Sam A. Aslam*
SPEC. WRITER
DATE 8/15/95 *Peter K. Sweeney*
ENGINEER OF DESIGN